2024, Jericho Design Group, LLC. These drawings are protected by the copyright laws of the United States. These drawings or any part thereof may not be used for any purpose or reproduced in any form or by any means without the written consent of Doug Shaw.

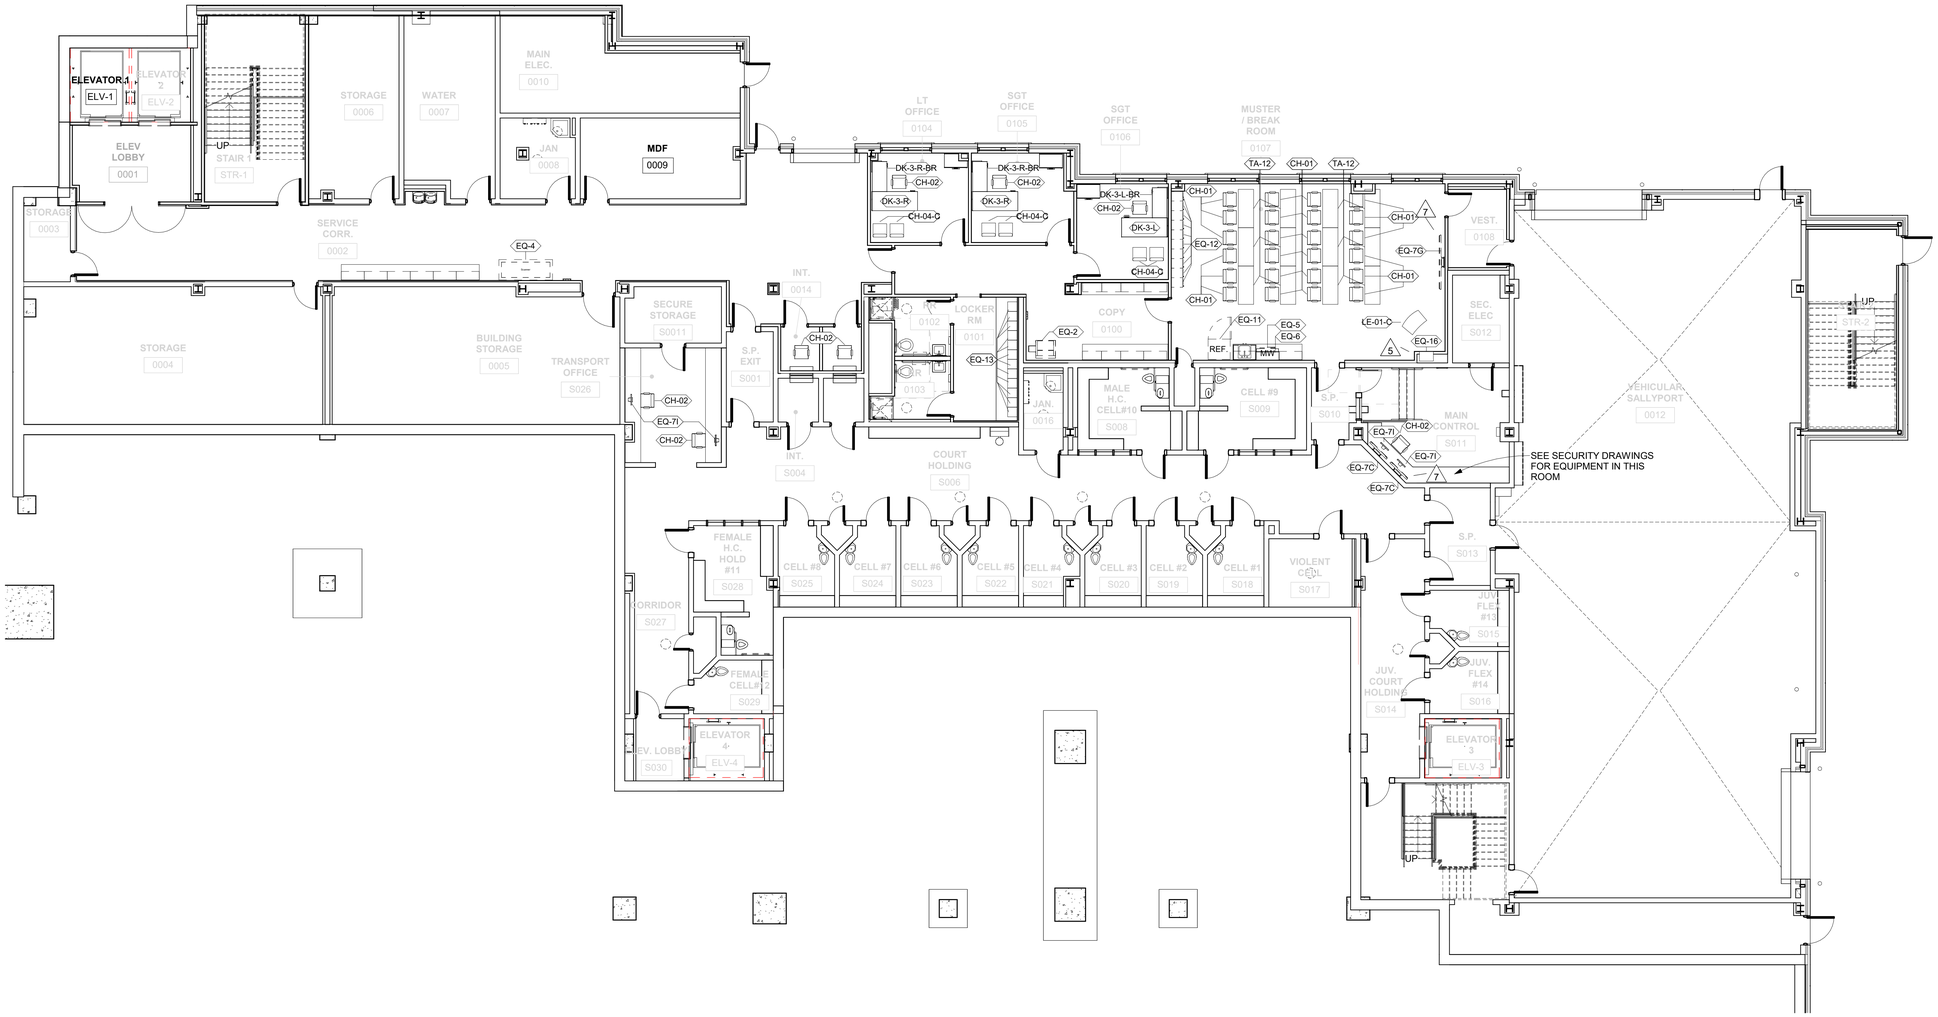

1 FURNITURE & EQUIPMENT PLAN - BASEMENT LEVEL

SCALE: 1/8" = 1'-0"

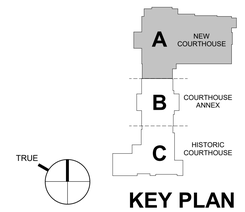

KEY PLAN

JERICHO design group
208 Pirkle Ferry Road, Suite C
Cumming, GA 30040

STATE OF GEORGIA
DOUGLAS E SHAW
08/09/2024
CERTIFICATE NO. RA025455
REGISTERED ARCHITECT

NEXTLEVEL ENGINEERING AND CONSTRUCTION SERVICES
BREEDLOVE LAND PLANNING Landscape Architects • Civil Engineers
SHEAR STRUCTURAL

ROCKDALE COUNTY JUDICIAL AND ADMINISTRATIVE COMPLEX

NEW COURTHOUSE - BUILDING 1
CONFORMANCE DOCUMENTS
PHASE 1

920 NE MAIN STREET
CONYERS, GEORGIA 30012

PRINT RECORD

No.	DATE	DESCRIPTION
	12/05/2024	CONFORMANCE SET
3	07/11/25	Bulletin 3
5	10/16/25	Bulletin 5
7	12/04/25	Bulletin 7

Drawn By	Checked By
TAD	JDG
Date	**Job No.**
12/05/24	23024

Sheet Title

FURNITURE & EQUIPMENT PLAN - BASEMENT LEVEL

Sheet No.

ID-6.00-A

RELEASED FOR CONSTRUCTION

3/18/2026 2:41:52 PM

2024, Jericho Design Group, LLC. These drawings are protected by the copyright laws of the United States. These drawings or any part thereof may not be used for any purpose or reproduced in any form or by any means without the written consent of Doug Shaw.

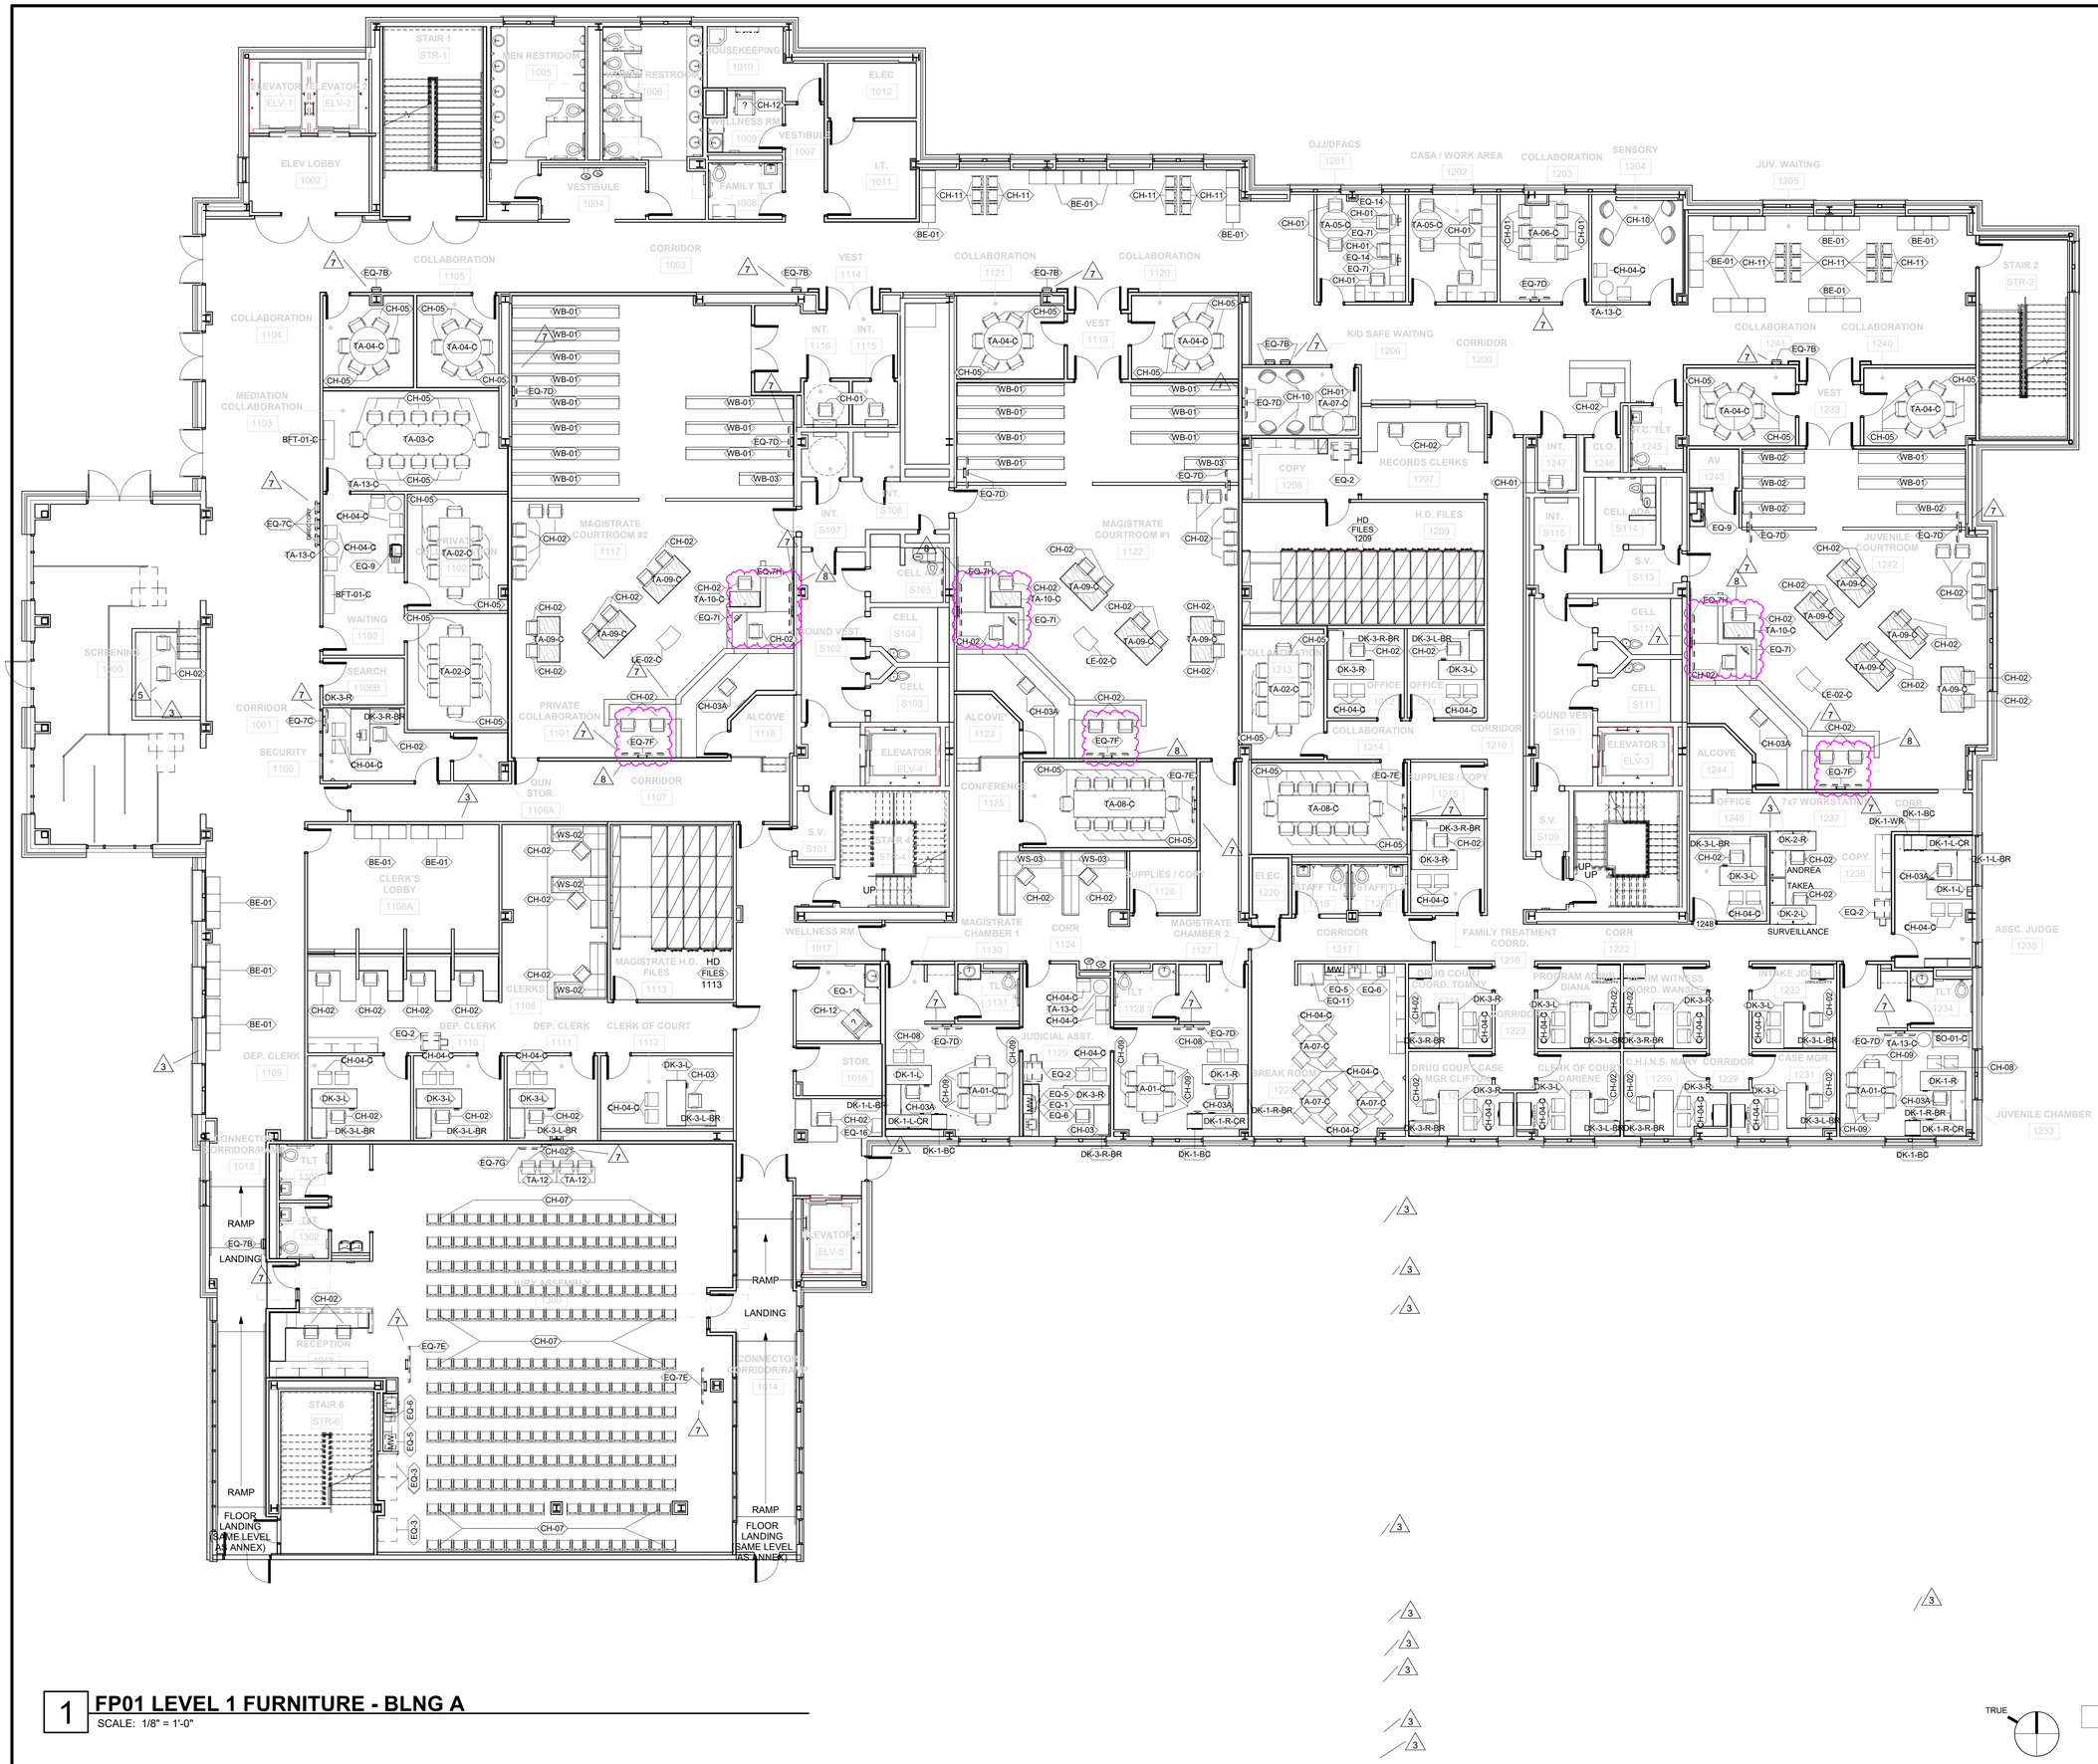

1 **FP01 LEVEL 1 FURNITURE - BLNG A**
SCALE: 1/8" = 1'-0"

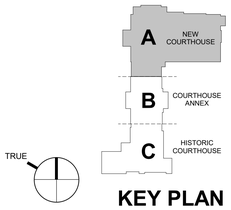

KEY PLAN

JERICHO design group
208 Pirkle Ferry Road, Suite C
Cumming, GA 30040

STATE OF GEORGIA
DOUGLAS E SHAW
08/09/2024
CERTIFICATE NO. RA025435
REGISTERED ARCHITECT

NEXTLEVEL ENGINEERING AND CONSTRUCTION SERVICES
BREEDLOVE LAND PLANNING Landscape Architects • Civil Engineers
SHEAR STRUCTURAL

ROCKDALE COUNTY JUDICIAL AND ADMINISTRATIVE COMPLEX
NEW COURTHOUSE - BUILDING 1
CONFORMANCE DOCUMENTS
PHASE 1
920 NE MAIN STREET
CONYERS, GEORGIA 30012

PRINT RECORD

No.	DATE	DESCRIPTION
	12/05/2024	CONFORMANCE SET
3	07/11/25	Bulletin 3
5	10/16/25	Bulletin 5
7	12/04/25	Bulletin 7
8	xx/xx/xx	Bulletin 8

Drawn By	Checked By
TAD	JDG
Date	**Job No.**
12/05/24	23024

Sheet Title
FURNITURE & EQUIPMENT PLAN - LEVEL 1

Sheet No.
ID-6.01-A

RELEASED FOR CONSTRUCTION

3/18/2026 2:42:01 PM

2024, Jericho Design Group, LLC. These drawings are protected by the copyright laws of the United States. These drawings or any part thereof may not be used for any purpose or reproduced in any form or by any means without the written consent of Doug Shaw.

1 FP02 LEVEL 2 FURNITURE - BLNG A

SCALE: 1/8" = 1'-0"

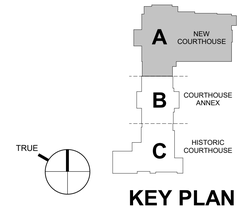

KEY PLAN

JERICHO design group
208 Pirkle Ferry Road, Suite C
Cumming, GA 30040

STATE OF GEORGIA
DOUGLAS E SHAW
08/09/2024
CERTIFICATE NO. RA025485
REGISTERED ARCHITECT

NEXTLEVEL ENGINEERING AND CONSTRUCTION SERVICES
BREEDLOVE LAND PLANNING Landscape Architects • Civil Engineers
SHEAR STRUCTURAL

ROCKDALE COUNTY JUDICIAL AND ADMINISTRATIVE COMPLEX
NEW COURTHOUSE - BUILDING 1
CONFORMANCE DOCUMENTS
PHASE 1
920 NE MAIN STREET
CONYERS, GEORGIA 30012

PRINT RECORD

No.	DATE	DESCRIPTION
	12/05/2024	CONFORMANCE SET
3	07/11/25	Bulletin 3
4	07/28/25	Bulletin 4
5	10/16/25	Bulletin 5
7	12/04/25	Bulletin 7

Drawn By	Checked By
TAD	JDG
Date	**Job No.**
12/05/24	23024

Sheet Title
FURNITURE & EQUIPMENT PLAN - LEVEL 2

Sheet No.
ID-6.02-A

RELEASED FOR CONSTRUCTION

3/18/2026 2:42:20 PM

2024, Jericho Design Group, LLC. These drawings are protected by the copyright laws of the United States. These drawings or any part thereof may not be used for any purpose or reproduced in any form or by any means without the written consent of Doug Shaw.

1 FURNITURE & EQUIPMENT PLAN - LEVEL 3

SCALE: 1/8" = 1'-0"

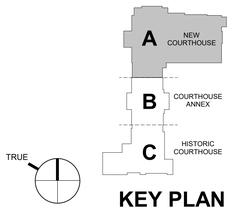

KEY PLAN

JERICHO design group
208 Pirkle Ferry Road, Suite C
Cumming, GA 30040

STATE OF GEORGIA
DOUGLAS E SHAW
08/09/2024
CERTIFICATE NO. RA025485
REGISTERED ARCHITECT

NEXTLEVEL ENGINEERING AND CONSTRUCTION SERVICES
BREEDLOVE LAND PLANNING Landscape Architects • Civil Engineers
SHEAR STRUCTURAL

ROCKDALE COUNTY JUDICIAL AND ADMINISTRATIVE COMPLEX
NEW COURTHOUSE - BUILDING 1
CONFORMANCE DOCUMENTS
PHASE 1
920 NE MAIN STREET
CONYERS, GEORGIA 30012

PRINT RECORD

No.	DATE	DESCRIPTION
	12/05/2024	CONFORMANCE SET
3	07/11/25	Bulletin 3
5	10/16/25	Bulletin 5
7	12/04/25	Bulletin 7

Drawn By	Checked By
TAD	JDG
Date	**Job No.**
12/05/24	23024

Sheet Title
FURNITURE & EQUIPMENT PLAN - LEVEL 3

Sheet No.
ID-6.03-A

RELEASED FOR CONSTRUCTION

3/18/2026 2:42:27 PM

2024, Jericho Design Group, LLC. These drawings are protected by the copyright laws of the United States. These drawings or any part thereof may not be used for any purpose or reproduced in any form or by any means without the written consent of Doug Shaw.

SPECIALTY EQUIPMENT (EQ-)

TAG NO.	DESCRIPTION	MFGR	Model	FURNISHED BY CONTRACTOR	FURNISHED BY OWNER	INSTALLED BY CONTRACTOR	INSTALLED BY OWNER	NOTES
EQ-1	U.C. REFRIGERATOR	<varies>	AL54	•		•		
EQ-2	MULTIFUNCTION PRINTER/COPIER							
EQ-3	VENDING MACHINE	AMS	39-VCF VISI-COMBO	•		•		
EQ-4	SCANNER				•		•	
EQ-5	MICROWAVE	WHIRLPOOL	WMC50522HZ	•		•		
EQ-6	KEURIG COFFEE				•		•	
EQ-7A	DIGITAL TV SCREEN. REFER TO T-5.04/T5.05 FOR MOUNTING HEIGHTS. REFER TO LV/AV DRAWINGS FOR SIZES.				•	•		GC TO PROVIDE BLOCKING WALL FOR MOUNTING CENTER OF SCREEN. COORDINATE WITH OWNER
EQ-7B	DIGITAL TV SCREEN. REFER TO T-5.04/T5.05 FOR MOUNTING HEIGHTS. REFER TO LV/AV DRAWINGS FOR SIZES.				•	•		GC TO PROVIDE BLOCKING WALL FOR MOUNTING CENTER OF SCREEN. COORDINATE WITH OWNER
EQ-7C	DIGITAL TV SCREEN. REFER TO T-5.04/T5.05 FOR MOUNTING HEIGHTS. REFER TO LV/AV DRAWINGS FOR SIZES.				•	•		GC TO PROVIDE BLOCKING WALL FOR MOUNTING CENTER OF SCREEN. COORDINATE WITH OWNER
EQ-7D	DIGITAL TV SCREEN. REFER TO T-5.04/T5.05 FOR MOUNTING HEIGHTS. REFER TO LV/AV DRAWINGS FOR SIZES.				•	•		GC TO PROVIDE BLOCKING WALL FOR MOUNTING CENTER OF SCREEN. COORDINATE WITH OWNER
EQ-7E	DIGITAL TV SCREEN. REFER TO T-5.04/T5.05 FOR MOUNTING HEIGHTS. REFER TO LV/AV DRAWINGS FOR SIZES.				•	•		GC TO PROVIDE BLOCKING WALL FOR MOUNTING CENTER OF SCREEN. COORDINATE WITH OWNER
EQ-7F	DIGITAL TV SCREEN. REFER TO T-5.04/T5.05 FOR MOUNTING HEIGHTS. REFER TO LV/AV DRAWINGS FOR SIZES.				•	•		GC TO PROVIDE BLOCKING WALL FOR MOUNTING CENTER OF SCREEN. COORDINATE WITH OWNER
EQ-7G	DIGITAL TV SCREEN. REFER TO T-5.04/T5.05 FOR MOUNTING HEIGHTS. REFER TO LV/AV DRAWINGS FOR SIZES.				•	•		GC TO PROVIDE BLOCKING WALL FOR MOUNTING CENTER OF SCREEN. COORDINATE WITH OWNER
EQ-7H	DIGITAL TV SCREEN. REFER TO T-5.04/T5.05 FOR MOUNTING HEIGHTS. REFER TO LV/AV DRAWINGS FOR SIZES.				•	•		GC TO PROVIDE BLOCKING WALL FOR MOUNTING CENTER OF SCREEN. COORDINATE WITH OWNER
EQ-7I	DIGITAL TV SCREEN. REFER TO T-5.04/T5.05 FOR MOUNTING HEIGHTS. REFER TO LV/AV DRAWINGS FOR SIZES.				•		•	CPU / Monitor
EQ-9	DESKTOP COPIER				•		•	LOCATION PER FLOOR PLAN ON MILLWORK OR FURNITURE
EQ-11	REFRIGERATOR			•		•		
EQ-12	SINGLE TIER 15"W X 18"D LOCKER			•		•		
EQ-13	SINGLE TIER 15"W X 15"D LOCKER			•		•		
EQ-14	COMPUTER KEYBOARD				•		•	
EQ-16	WEAPONS LOCKER			•		•		

FURNITURE SCHEDULE

TAG NO.	DESCRIPTION	FURNISHED BY CONTRACTOR	FURNISHED BY OWNER	INSTALLED BY CONTRACTOR	INSTALLED BY OWNER	QTY
BE-01	UPHOLSTERED BENCH - 3 SEAT 7'-0"		X		X	35
BFT-01-C	BUFFET CREDENZA		X		X	2
CH-01	CHAIR - TRAINING		X		X	73
CH-02	CHAIR - NON C LEVEL CHAIR		X		X	185
CH-03	CHAIR - NON C LEVEL CHAIR		X		X	20
CH-03A	CHAIR - C LEVEL		X		X	17
CH-04-C	SIDE CHAIR		X		X	138
CH-05	CHAIR - CONFERENCE ROOM		X		X	188
CH-06	CHAIR - PEDESTAL		X		X	76
CH-07	CHAIR - JURY ASSEMBLY		X		X	245
CH-08	CHAIR - CHAMBER SIDE CHAIR		X		X	16
CH-09	CHAIR - CHAMBER CONF CHAIR		X		X	48
CH-10	CHAIR - CHILDREN		X		X	8
CH-11	CHAIR - PUBLIC WAITING		X		X	24
CH-12	CHAIR - RECLINER		X		X	2
DK-1-BC	CHAMBER DESK - BOOKSHELF TOWER		X		X	9
DK-1-L	CHAMBER DESK - HEIGHT ADJUSTABLE		X		X	4
DK-1-L-BR	CHAMBER DESK - BRIDGE W/ FULL MODESTY		X		X	4
DK-1-L-CR	CHAMBER DESK - CREDENZA		X		X	4
DK-1-R	CHAMBER DESK - HEIGHT ADJUSTABLE		X		X	5
DK-1-R-BR	CHAMBER DESK - BRIDGE W/ FULL MODESTY		X		X	5
DK-1-R-CR	CHAMBER DESK - CREDENZA		X		X	5
DK-1-WR	CHAMBER DESK - WARDROBE		X		X	1
DK-2-L	ADMIN DESK - LEFT		X		X	4
DK-2-R	ADMIN DESK - RIGHT		X		X	3
DK-3-L	STANDARD DESK-LEFT - HEIGHT ADJUSTABLE		X		X	27
DK-3-L-BR	STANDARD DESK-LEFT - BRIDGE W/ MODESTY		X		X	27
DK-3-R	STANDARD DESK-RIGHT - HEIGHT ADJUSTABLE		X		X	21
DK-3-R-BR	STANDARD DESK-RIGHT - BRIDGE W/ MODESTY		X		X	21
DK-4-L	STANDARD DESK-LEFT - HEIGHT ADJUSTABLE		X		X	6
DK-4-L-BR	STANDARD DESK-LEFT - BRIDGE W/ MODESTY		X		X	6
DK-4-R	STANDARD DESK-RIGHT - HEIGHT ADJUSTABLE		X		X	1
DK-4-R-BR	STANDARD DESK-RIGHT - BRIDGE W/ MODESTY		X		X	1
FILES	HIGH DENSITY REFER TO SPECS		X		X	1
HD FILES 1209	HIGH DENSITY REFER TO SPECS		X		X	1
HD FILES 2101	HIGH DENSITY REFER TO SPECS		X		X	1
HD FILES 3023	HIGH DENSITY REFER TO SPECS		X		X	1
LE-01-C	LECTERN - TRAINING		X		X	1
LE-02-C	LECTERN - COURTROOM		X		X	7
SO-01-C	CHAMBERS - SOFA		X		X	1
TA-01-C	CONFERENCE TABLE_7'x3'-6"		X		X	8
TA-02-C	CONFERENCE TABLE_9'x4'		X		X	4
TA-03-C	CONFERENCE TABLE 168X48		X		X	1
TA-04-C	ROUND MEETING TABLE 5' DIAM		X		X	6
TA-05-C	ROUND TABLE - MEETING 4' D		X		X	2
TA-06-C	MEETING TABLE 8'-3'-6"		X		X	2
TA-07-C	ROUND TABLE 3' D		X		X	10
TA-08-C	CONFERENCE TABLE 12' X 3'-6"		X		X	9
TA-09-C	COURTROOM DESK WITH FRONT AND SIDE PANELS		X		X	25
TA-10-C	COURTROOM SMALL DESK WITH SIDE PANELS		X		X	9
TA-11	WORK TABLE		X		X	2
TA-12	TRAINING TABLE 60"X24"		X		X	14
TA-13-C	WAITING - SIDE TABLE 21"X24"		X		X	7
TA-14-C	TABLE - KIOSK WITH PRIVACY PANEL 4'X2'		X		X	2
WB-01	WOOD BENCH 14'L		X		X	27
WB-02	WOOD BENCH 8'L		X		X	4
WB-03	WOOD BENCH 7'L		X		X	6
WB-04	WOOD BENCH 7'-6"L		X		X	5
WB-05	WOOD BENCH 10'-6"L		X		X	2
WB-08	WOOD BENCH 12'-8"L		X		X	36
WB-09	WOOD BENCH 13'-6"L		X		X	18
WS-02	WORKSTATION 7'X6'-6"		X		X	3
WS-03	WORKSTATION 8'X8'		X		X	2
WS-04	WORKSTATION 6'6" X 6'6"		X		X	4

FURNITURE, FIXTURE & EQUIPMENT GENERAL NOTES

1. GENERAL CONTRACTOR TO COORDINATE SCHEDULED ITEMS WITH OWNER AND OWNER'S EQUIPMENT REPRESENTATIVE. THIS INCLUDES VERTICAL AND HORIZONTAL MOUNTING HEIGHTS OF ALL DEVICES, COORDINATION WITH ARCHITECTURAL, MECHANICAL, ELECTRICAL AND PLUMBING.
2. LOW VOLTAGE BY OWNER'S EQUIPMENT REPRESENTATIVE, U.N.O.
3. FURNITURE & EQUIPMENT SHOWN HATCHED IS TO BE PROVIDED BY OWNER.
4. GENERAL CONTRACTOR TO COORDINATE WITH OWNER/OWNER REPRESENTATIVE ON DELIVERY SCHEDULE AND INSTALLATION FOR ALL FFE.
5. FURNITURE TO RECEIVE FINAL CONNECTIONS FROM LOW-VOLTAGE CONTRACTOR TO ALL FURNITURE REQUIRING ELECTRICAL SUCH AS TABLES, WORKSTATIONS, CONFERENCE TABLES, ETC.

JERICHO design group
208 Pirkle Ferry Road, Suite C
Cumming, GA 30040

STATE OF GEORGIA
DOUGLAS E SHAW
08/09/2024
CERTIFICATE NO. RA025485
REGISTERED ARCHITECT

NEXTLEVEL ENGINEERING AND CONSTRUCTION SERVICES
BREEDLOVE LAND PLANNING Landscape Architects • Civil Engineers
SHEAR STRUCTURAL

ROCKDALE COUNTY JUDICIAL AND ADMINISTRATIVE COMPLEX

NEW COURTHOUSE - BUILDING 1
CONFORMANCE DOCUMENTS
PHASE 1

920 NE MAIN STREET
CONYERS, GEORGIA 30012

PRINT RECORD

No.	DATE	DESCRIPTION
	12/05/2024	CONFORMANCE SET
5	10/16/25	Bulletin 5
7	12/04/25	Bulletin 7

Drawn By Author
Checked By Checker
Date 12/05/24
Job No. 23024

Sheet Title
FURNITURE EQUIPMENT SCHEDULES

Sheet No.
ID-6.10-A

RELEASED FOR CONSTRUCTION

3/18/2026 2:42:27 PM