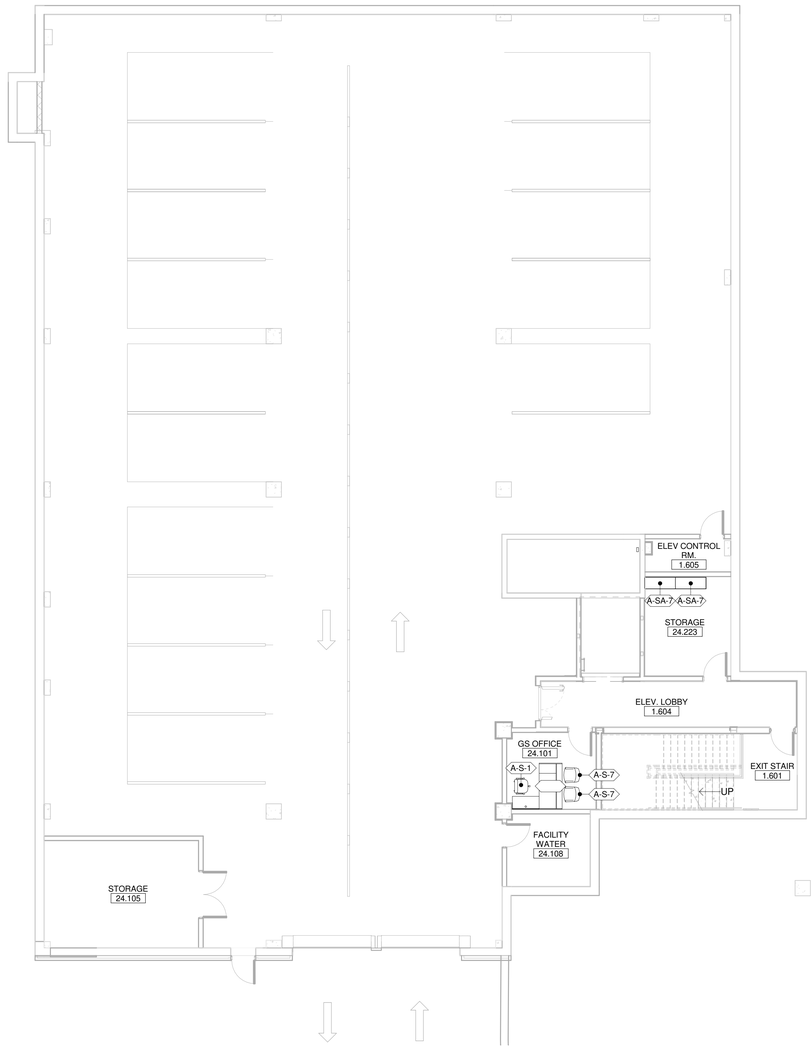

1 **FURNITURE PLAN - GROUND LEVEL**
SCALE: 1/8" = 1'-0"

FURNITURE SCHEDULE

TAG NO.	DESCRIPTION	FURNISHED BY CONTRACTOR	FURNISHED BY OWNER	INSTALLED BY CONTRACTOR	INSTALLED BY OWNER	QTY
A-DE-1	U-DESK, STANDARD OFFICE					58
A-DE-2	DESK, COMMISSIONER					3
A-DE-3	DESK WITH CREDENZA, CHAIR'S OFFICE					1
A-DE-4	L-DESK, 72X72					3
A-DE-5	SINGLE DESK					2
A-DE-7	DESK, SUITE RECEPTION					3
A-DE-8	L-DESK, 72X62					4
A-S-1	TASK CHAIR, OFFICE					60
A-S-2	TASK CHAIR, WORKSTATION					100
A-S-3	TASK CHAIR, EXECUTIVE					8
A-S-4	TASK CHAIR, CONFERENCE					86
A-S-5	TASK CHAIR, EXECUTIVE CONFERENCE					66
A-S-6	TASK CHAIR, BOC CHAMBER HALL					9
A-S-7	GUEST CHAIR					140
A-S-8	GUEST CHAIR, EXECUTIVE					24
A-S-9	MULTI-PURPOSE CHAIR, BOC CHAMBER HALL					100
A-S-10	MULTI-PURPOSE CHAIR					3
A-S-11	WAITING CHAIR					33
A-S-12	SIDE CHAIR, BREAK ROOM					52
A-S-13	SIDE CHAIR, PR MEDIA SUITE					6
A-S-14	CHAIR, WELLNESS ROOM					2
A-S-15	BARSTOOL					8
A-S-17	LOUNGE CHAIR, BOC					3
A-S-18	MODULAR LOUNGE WITH STAND-UP SURFACE					1
A-S-19	MODULAR LOUNGE WITH STAND-UP SURFACE					2
A-S-20	OTTOMANS					6
A-SA-1	CREDENZA, CONFERENCE ROOM					4
A-SA-2	CREDENZA, BOC					2
A-SA-3	CREDENZA, OFFICE					36
A-SA-4	BOOKSHELF, OFFICE					32
A-SA-5	SHELVING, BUILDING STANDARD					10
A-SA-6	STORAGE CABINET					51
A-SA-7	UTILITY SHELVING					5
A-SA-8	LECTURN, BOC CHAMBER HALL					1
A-SA-9	T.M. KIOSK					1
A-TA-1	CONFERENCE TABLE, 72X42					3
A-TA-2	CONFERENCE TABLE, 102X42					1
A-TA-3	CONFERENCE TABLE, 102X42, BOC					4
A-TA-4	CONFERENCE TABLE, 114X42, BOC					4
A-TA-6	CONFERENCE TABLE, 168X48					4
A-TA-7	CONFERENCE TABLE, 168X48, BOC					1
A-TA-8	CONFERENCE TABLE, 168X54					1
A-TA-9	CONFERENCE TABLE, 192X54, EXECUTIVE					1
A-TA-10	MEETING TABLE, OFFICE					23
A-TA-12	TRAINING TABLE, CONTROL ROOM BOC					2
A-TA-15	TRAINING TABLE, T.M. SKILLS					3
A-TA-18	TABLE, BREAK ROOM					13
A-TA-19	C-SIDE TABLE					4
A-TA-21	SIDE TABLE, BOC					2
A-TA-22	MEETING TABLE, PODCAST					1
A-WS-1	WORKSTATION, 8X8					79
A-WS-2	WORKSTATION, BOC					5

NOTE: FF&E SHOWN IN NELSON'S DRAWINGS ARE FOR CONCEPT ONLY; QUANTITIES ARE FOR ROUGH ORDER OF MAGNITUDE ONLY. SEE SPECIFICATIONS PROBIDED BY JERICHO DESIGN GROUP AND FURNITURE DEALER FOR MORE INFORMATION AND FOR FINAL LAYOUTS AND QUANTITIES.

JERICHO design group
208 Pirkle Ferry Road, Suite C
Cumming, GA 30040

NELSON
SHEAR STRUCTURAL
HAMMOND & ASSOCIATES, INC. CONSULTING ENGINEERS
NEXTLEVEL ENGINEERING AND CONSTRUCTION SERVICES

ROCKDALE COUNTY JUDICIAL AND ADMINISTRATIVE COMPLEX

ADMINISTRATION BUILDING
CONFORMANCE DOCUMENTS
PHASE 1

981 MILSTEAD AVENUE NE
CONYERS, GEORGIA 30012

PRINT RECORD

No.	DATE	DESCRIPTION
	06/07/2024	DD Package
	06/27/2024	75% GMP
	08/09/2024	IGMP - COMPLETED DOCUMENTS
3	12/05/2024	CONFORMANCE SET
6	07/11/2025	BULLETIN 3

Drawn By Author
Checked By Checker
Date
Job No. 23.0002839.000

Sheet Title
FURNITURE PLAN - GROUND LEVEL

Sheet No.
ID-6.01

RELEASED FOR CONSTRUCTION

10/22/2025 10:12:19 AM
Autodesk Docs://Rockdale County Admin Bldg Model_R23/ROCO Admin Bldg_NELSON.rvt

FURNITURE SCHEDULE

TAG NO.	DESCRIPTION	FURNISHED BY CONTRACTOR	FURNISHED BY OWNER	INSTALLED BY CONTRACTOR	INSTALLED BY OWNER	QTY
A-DE-1	U-DESK, STANDARD OFFICE					58
A-DE-2	DESK, COMMISSIONER					3
A-DE-3	DESK WITH CREDENZA, CHAIR'S OFFICE					1
A-DE-4	L-DESK, 72X72					3
A-DE-5	SINGLE DESK					2
A-DE-7	DESK, SUITE RECEPTION					3
A-DE-8	L-DESK, 72X62					4
A-S-1	TASK CHAIR, OFFICE					60
A-S-2	TASK CHAIR, WORKSTATION					100
A-S-3	TASK CHAIR, EXECUTIVE					8
A-S-4	TASK CHAIR, CONFERENCE					86
A-S-5	TASK CHAIR, EXECUTIVE CONFERENCE					66
A-S-6	TASK CHAIR, BOC CHAMBER HALL					9
A-S-7	GUEST CHAIR					140
A-S-8	GUEST CHAIR, EXECUTIVE					24
A-S-9	MULTI-PURPOSE CHAIR, BOC CHAMBER HALL					100
A-S-10	MULTI-PURPOSE CHAIR					3
A-S-11	WAITING CHAIR					33

FURNITURE SCHEDULE

TAG NO.	DESCRIPTION	FURNISHED BY CONTRACTOR	FURNISHED BY OWNER	INSTALLED BY CONTRACTOR	INSTALLED BY OWNER	QTY
A-S-12	SIDE CHAIR, BREAK ROOM					52
A-S-13	SIDE CHAIR, PR MEDIA SUITE					6
A-S-14	CHAIR, WELLNESS ROOM					2
A-S-15	BARSTOOL					8
A-S-17	LOUNGE CHAIR, BOC					3
A-S-18	MODULAR LOUNGE WITH STAND-UP SURFACE					1
A-S-19	MODULAR LOUNGE WITH STAND-UP SURFACE					2
A-S-20	OTTOMANS					6
A-SA-1	CREDENZA, CONFERENCE ROOM					4
A-SA-2	CREDENZA, BOC					2
A-SA-3	CREDENZA, OFFICE					36
A-SA-4	BOOKSHELF, OFFICE					32
A-SA-5	SHELVING, BUILDING STANDARD					10
A-SA-6	STORAGE CABINET					51
A-SA-7	UTILITY SHELVING					5
A-SA-8	LECTURN, BOC CHAMBER HALL					1
A-SA-9	T.M. KIOSK					1
A-TA-1	CONFERENCE TABLE, 72X42					3

FURNITURE SCHEDULE

TAG NO.	DESCRIPTION	FURNISHED BY CONTRACTOR	FURNISHED BY OWNER	INSTALLED BY CONTRACTOR	INSTALLED BY OWNER	QTY
A-TA-2	CONFERENCE TABLE, 102X42					1
A-TA-3	CONFERENCE TABLE, 102X42, BOC					4
A-TA-4	CONFERENCE TABLE, 114X42, BOC					4
A-TA-6	CONFERENCE TABLE, 168X48					4
A-TA-7	CONFERENCE TABLE, 168X48, BOC					1
A-TA-8	CONFERENCE TABLE, 168X54					1
A-TA-9	CONFERENCE TABLE, 192X54, EXECUTIVE					1
A-TA-10	MEETING TABLE, OFFICE					23
A-TA-12	TRAINING TABLE, CONTROL ROOM BOC					2
A-TA-15	TRAINING TABLE, T.M. SKILLS					3
A-TA-18	TABLE, BREAK ROOM					13
A-TA-19	C-SIDE TABLE					4
A-TA-21	SIDE TABLE, BOC					2
A-TA-22	MEETING TABLE, PODCAST					1
A-WS-1	WORKSTATION, 8X8					79
A-WS-2	WORKSTATION, BOC					5

NOTE: FF&E SHOWN IN NELSON'S DRAWINGS ARE FOR CONCEPT ONLY; QUANTITIES ARE FOR ROUGH ORDER OF MAGNITUDE ONLY. SEE SPECIFICATIONS PROBIDED BY JERICHO DESIGN GROUP AND FURNITURE DEALER FOR MORE INFORMATION AND FOR FINAL LAYOUTS AND QUANTITIES.

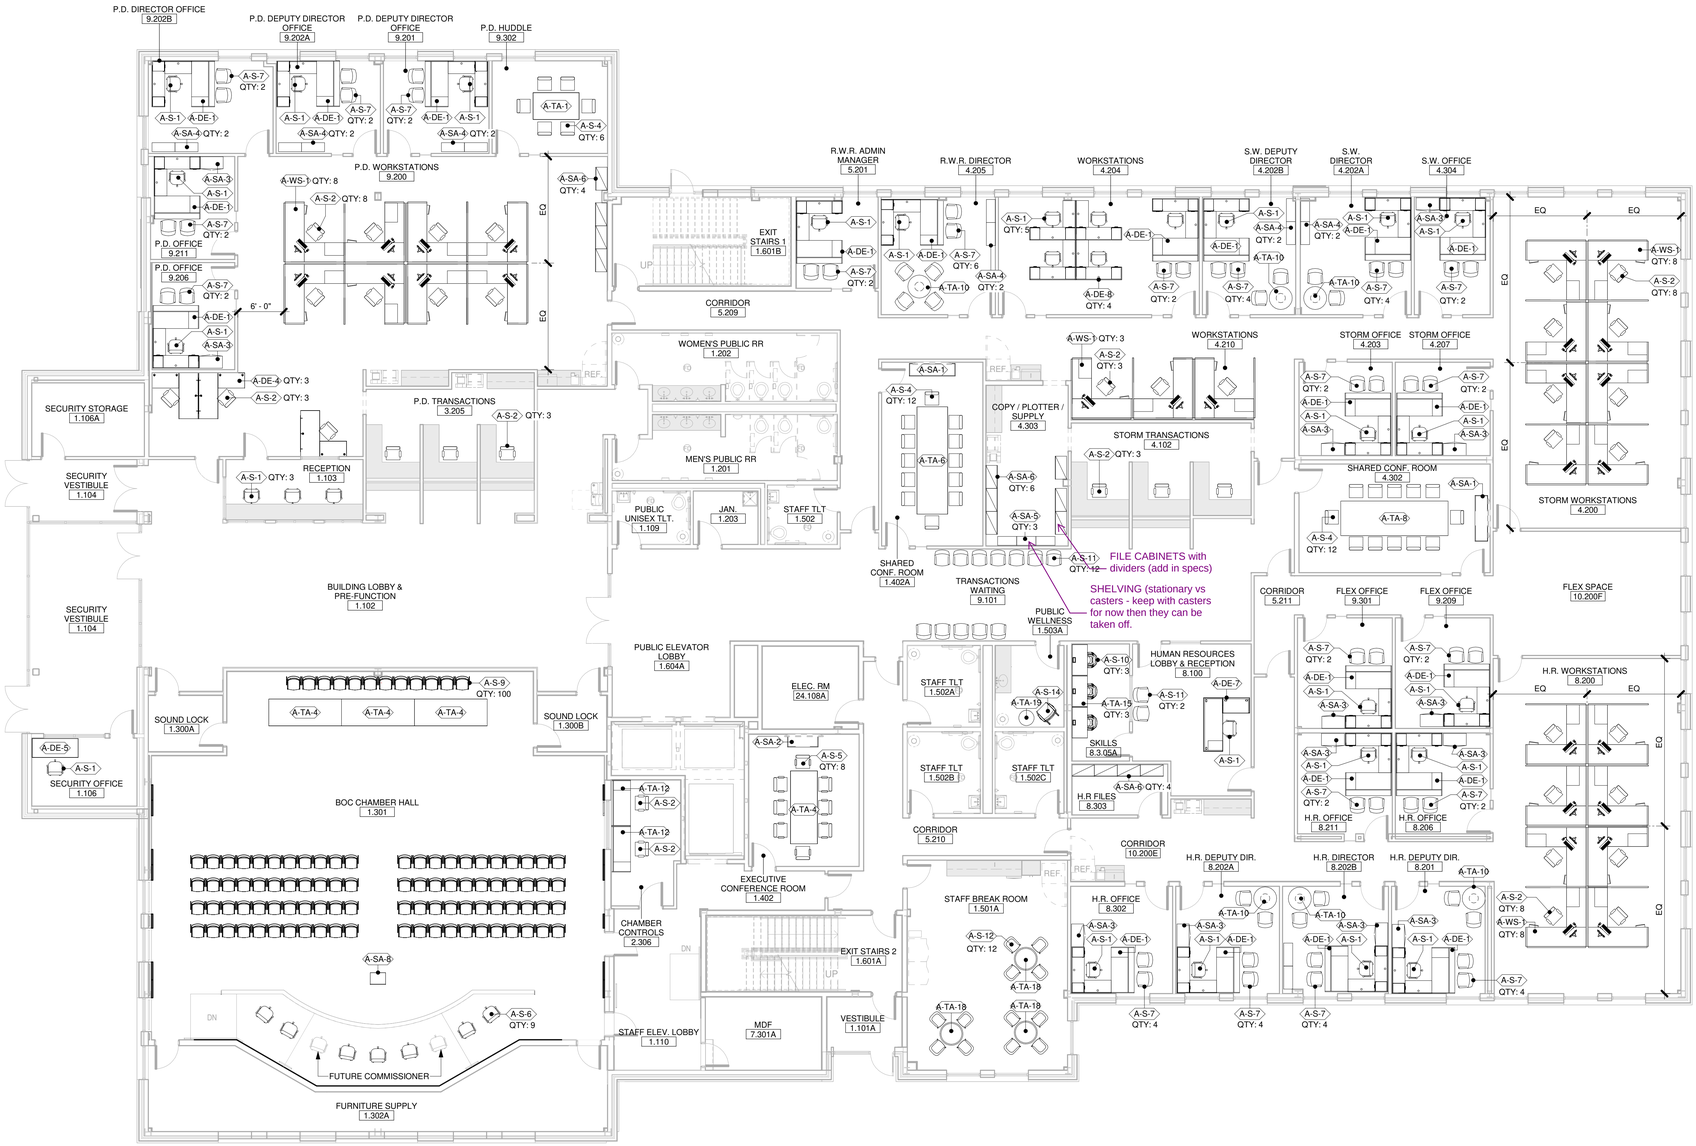

1 FURNITURE PLAN - PLAZA LEVEL

SCALE: 1/8" = 1'-0"

JERICHO design group
208 Pirkle Ferry Road, Suite C
Cumming, GA 30040

NELSON
SHEAR STRUCTURAL
HAMMOND & ASSOCIATES INC CONSULTING ENGINEERS
NEXTLEVEL ENGINEERING AND CONSTRUCTION SERVICES

ROCKDALE COUNTY JUDICIAL AND ADMINISTRATIVE COMPLEX

ADMINISTRATION BUILDING CONFORMANCE DOCUMENTS PHASE 1

981 MILSTEAD AVENUE NE
CONYERS, GEORGIA 30012

PRINT RECORD

No.	DATE	DESCRIPTION
	06/07/2024	DD Package
	06/27/2024	75% GMP
	08/09/2024	fGMP - COMPLETED DOCUMENTS
3	12/05/2024	CONFORMANCE SET
5	03/20/2025	BULLETIN 2
6	07/11/2025	BULLETIN 3

Drawn By Author
Checked By Checker
Date
Job No. 23.0002839.000

Sheet Title
FURNITURE PLAN - PLAZA LEVEL

Sheet No. 6
ID-6.02

RELEASED FOR CONSTRUCTION

10/22/2025 10:12:28 AM
Autodesk Docs://Rockdale County Admin Bldg Model_R23/ROCO Admin Bldg_NELSON.rvt

FURNITURE SCHEDULE

TAG NO.	DESCRIPTION	FURNISHED BY CONTRACTOR	FURNISHED BY OWNER	INSTALLED BY CONTRACTOR	INSTALLED BY OWNER	QTY
A-DE-1	U-DESK, STANDARD OFFICE					58
A-DE-2	DESK, COMMISSIONER					3
A-DE-3	DESK WITH CREDENZA, CHAIR'S OFFICE					1
A-DE-4	L-DESK, 72X72					3
A-DE-5	SINGLE DESK					2
A-DE-7	DESK, SUITE RECEPTION					3
A-DE-8	L-DESK, 72X62					4
A-S-1	TASK CHAIR, OFFICE					60
A-S-2	TASK CHAIR, WORKSTATION					100
A-S-3	TASK CHAIR, EXECUTIVE					8
A-S-4	TASK CHAIR, CONFERENCE					86
A-S-5	TASK CHAIR, EXECUTIVE CONFERENCE					66
A-S-6	TASK CHAIR, BOC CHAMBER HALL					9
A-S-7	GUEST CHAIR					140
A-S-8	GUEST CHAIR, EXECUTIVE					24
A-S-9	MULTI-PURPOSE CHAIR, BOC CHAMBER HALL					100
A-S-10	MULTI-PURPOSE CHAIR					3
A-S-11	WAITING CHAIR					33

FURNITURE SCHEDULE

TAG NO.	DESCRIPTION	FURNISHED BY CONTRACTOR	FURNISHED BY OWNER	INSTALLED BY CONTRACTOR	INSTALLED BY OWNER	QTY
A-S-12	SIDE CHAIR, BREAK ROOM					52
A-S-13	SIDE CHAIR, PR MEDIA SUITE					6
A-S-14	CHAIR, WELLNESS ROOM					2
A-S-15	BARSTOOL					8
A-S-17	LOUNGE CHAIR, BOC					3
A-S-18	MODULAR LOUNGE WITH STAND-UP SURFACE					1
A-S-19	MODULAR LOUNGE WITH STAND-UP SURFACE					2
A-S-20	OTTOMANS					6
A-SA-1	CREDENZA, CONFERENCE ROOM					4
A-SA-2	CREDENZA, BOC					2
A-SA-3	CREDENZA, OFFICE					36
A-SA-4	BOOKSHELF, OFFICE					32
A-SA-5	SHELVING, BUILDING STANDARD					10
A-SA-6	STORAGE CABINET					51
A-SA-7	UTILITY SHELVING					5
A-SA-8	LECTURN, BOC CHAMBER HALL					1
A-SA-9	T.M. KIOSK					1
A-TA-1	CONFERENCE TABLE, 72X42					3

FURNITURE SCHEDULE

TAG NO.	DESCRIPTION	FURNISHED BY CONTRACTOR	FURNISHED BY OWNER	INSTALLED BY CONTRACTOR	INSTALLED BY OWNER	QTY
A-TA-2	CONFERENCE TABLE, 102X42					1
A-TA-3	CONFERENCE TABLE, 102X42, BOC					4
A-TA-4	CONFERENCE TABLE, 114X42, BOC					4
A-TA-6	CONFERENCE TABLE, 168X48					4
A-TA-7	CONFERENCE TABLE, 168X48, BOC					1
A-TA-8	CONFERENCE TABLE, 168X54					1
A-TA-9	CONFERENCE TABLE, 192X54, EXECUTIVE					1
A-TA-10	MEETING TABLE, OFFICE					23
A-TA-12	TRAINING TABLE, CONTROL ROOM BOC					2
A-TA-15	TRAINING TABLE, T.M. SKILLS					3
A-TA-18	TABLE, BREAK ROOM					13
A-TA-19	C-SIDE TABLE					4
A-TA-21	SIDE TABLE, BOC					2
A-TA-22	MEETING TABLE, PODCAST					1
A-WS-1	WORKSTATION, 8X8					79
A-WS-2	WORKSTATION, BOC					5

NOTE: FF&E SHOWN IN NELSON'S DRAWINGS ARE FOR CONCEPT ONLY; QUANTITIES ARE FOR ROUGH ORDER OF MAGNITUDE ONLY. SEE SPECIFICATIONS PROBIDED BY JERICHO DESIGN GROUP AND FURNITURE DEALER FOR MORE INFORMATION AND FOR FINAL LAYOUTS AND QUANTITIES.

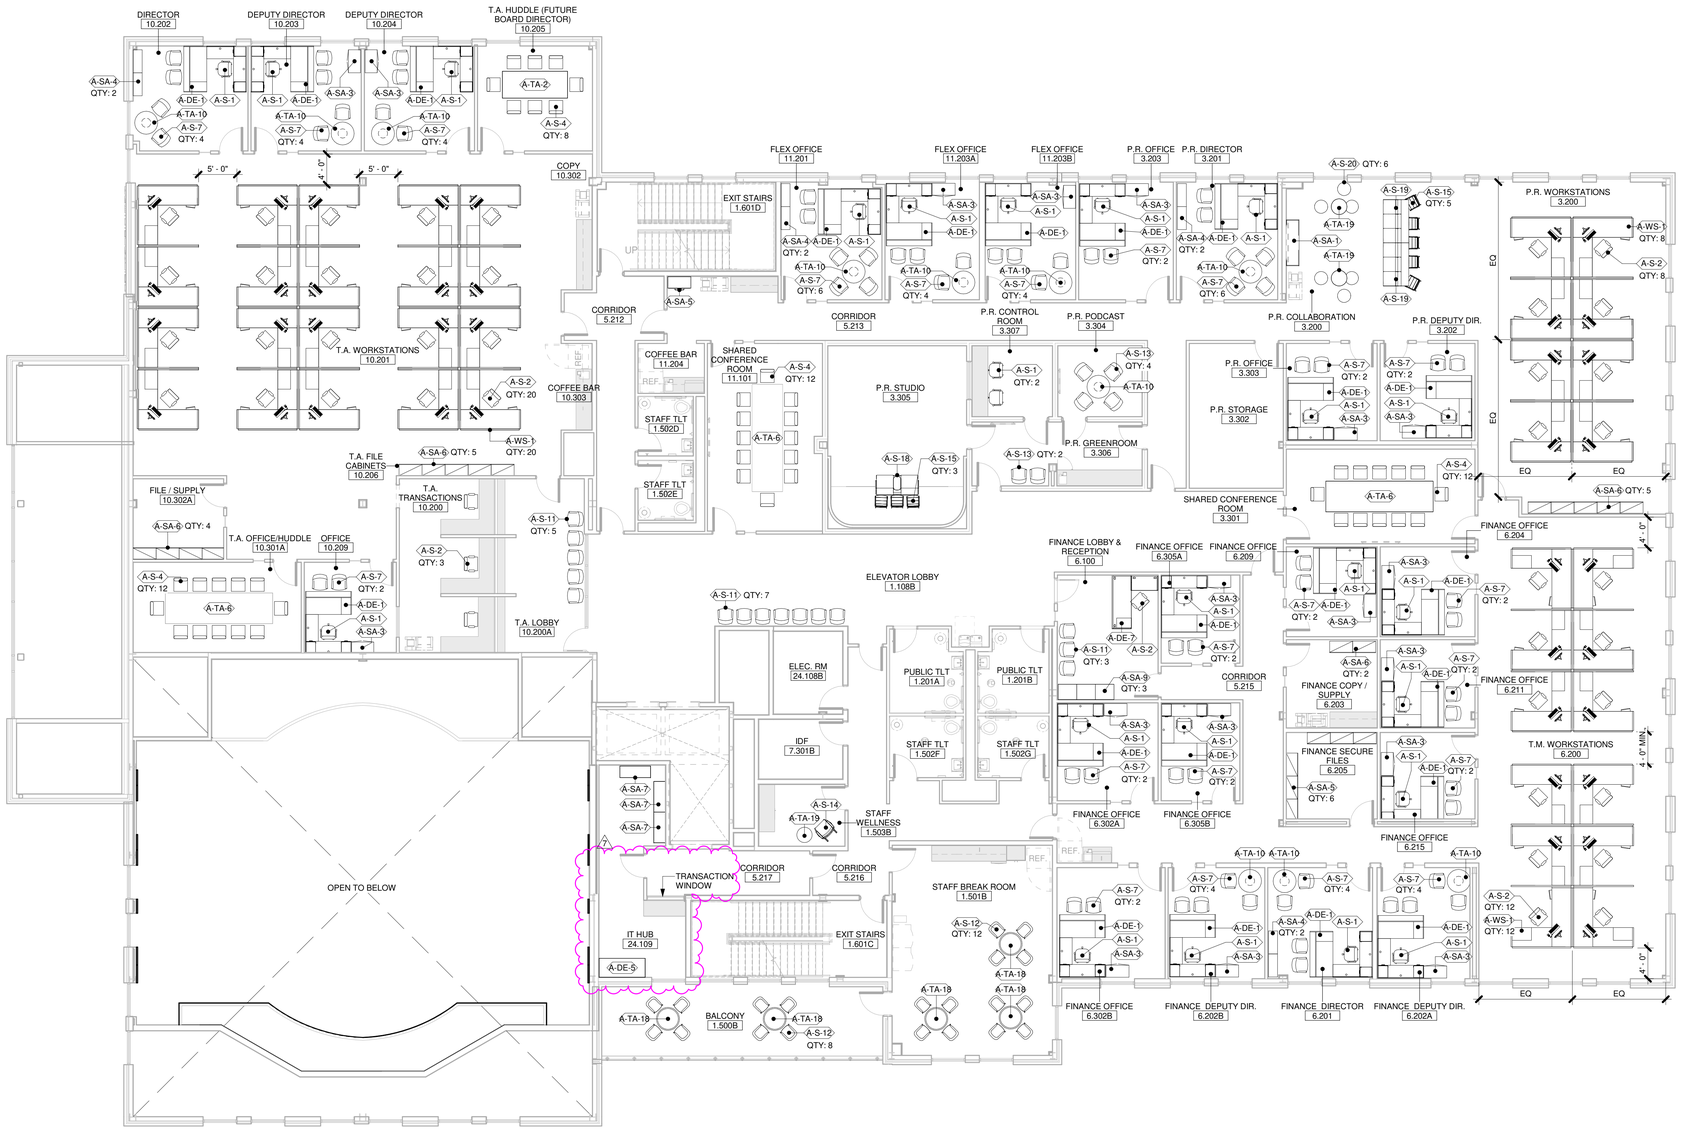

1 FURNITURE PLAN - SECOND LEVEL

SCALE: 1/8" = 1'-0"

JERICHO design group
208 Pirkle Ferry Road, Suite C
Cumming, GA 30040

NELSON
SHEAR STRUCTURAL
HAMMOND & ASSOCIATES INC CONSULTING ENGINEERS
NEXTLEVEL ENGINEERING AND CONSTRUCTION SERVICES

ROCKDALE COUNTY JUDICIAL ADMINISTRATIVE COMPLEX

ADMINISTRATION BUILDING CONFORMANCE DOCUMENTS PHASE 1

981 MILSTEAD AVENUE NE
CONYERS, GEORGIA 30012

PRINT RECORD

No.	DATE	DESCRIPTION
	06/07/2024	DD Package
	06/27/2024	75% GMP
	08/09/2024	IGMP _ COMPLETED DOCUMENTS
3	12/05/2024	CONFORMANCE SET
6	07/11/2025	BULLETIN 3
7	10/16/2025	BULLETIN 5

Drawn By	Checked By
Author	Checker
Date	**Job No.**
	23.0002839.000

Sheet Title
FURNITURE PLAN - SECOND LEVEL

Sheet No.
6
ID-6.03

RELEASED FOR CONSTRUCTION

10/22/2025 10:12:36 AM
Autodesk Docs://Rockdale County Admin Bldg Model_R23/ROCO Admin Bldg_NELSON.rvt

FURNITURE SCHEDULE

TAG NO.	DESCRIPTION	FURNISHED BY CONTRACTOR	FURNISHED BY OWNER	INSTALLED BY CONTRACTOR	INSTALLED BY OWNER	QTY
A-DE-1	U-DESK, STANDARD OFFICE					58
A-DE-2	DESK, COMMISSIONER					3
A-DE-3	DESK WITH CREDENZA, CHAIR'S OFFICE					1
A-DE-4	L-DESK, 72X72					3
A-DE-5	SINGLE DESK					2
A-DE-7	DESK, SUITE RECEPTION					3
A-DE-8	L-DESK, 72X62					4
A-S-1	TASK CHAIR, OFFICE					60
A-S-2	TASK CHAIR, WORKSTATION					100
A-S-3	TASK CHAIR, EXECUTIVE					8
A-S-4	TASK CHAIR, CONFERENCE					86
A-S-5	TASK CHAIR, EXECUTIVE CONFERENCE					66
A-S-6	TASK CHAIR, BOC CHAMBER HALL					9
A-S-7	GUEST CHAIR					140
A-S-8	GUEST CHAIR, EXECUTIVE					24
A-S-9	MULTI-PURPOSE CHAIR, BOC CHAMBER HALL					100
A-S-10	MULTI-PURPOSE CHAIR					3
A-S-11	WAITING CHAIR					33

FURNITURE SCHEDULE

TAG NO.	DESCRIPTION	FURNISHED BY CONTRACTOR	FURNISHED BY OWNER	INSTALLED BY CONTRACTOR	INSTALLED BY OWNER	QTY
A-S-12	SIDE CHAIR, BREAK ROOM					52
A-S-13	SIDE CHAIR, PR MEDIA SUITE					6
A-S-14	CHAIR, WELLNESS ROOM					2
A-S-15	BARSTOOL					8
A-S-17	LOUNGE CHAIR, BOC					3
A-S-18	MODULAR LOUNGE WITH STAND-UP SURFACE					1
A-S-19	MODULAR LOUNGE WITH STAND-UP SURFACE					2
A-S-20	OTTOMANS					6
A-SA-1	CREDENZA, CONFERENCE ROOM					4
A-SA-2	CREDENZA, BOC					2
A-SA-3	CREDENZA, OFFICE					36
A-SA-4	BOOKSHELF, OFFICE					32
A-SA-5	SHELVING, BUILDING STANDARD					10
A-SA-6	STORAGE CABINET					51
A-SA-7	UTILITY SHELVING					5
A-SA-8	LECTURN, BOC CHAMBER HALL					1
A-SA-9	T.M. KIOSK					1
A-TA-1	CONFERENCE TABLE, 72X42					3

FURNITURE SCHEDULE

TAG NO.	DESCRIPTION	FURNISHED BY CONTRACTOR	FURNISHED BY OWNER	INSTALLED BY CONTRACTOR	INSTALLED BY OWNER	QTY
A-TA-2	CONFERENCE TABLE, 102X42					1
A-TA-3	CONFERENCE TABLE, 102X42, BOC					4
A-TA-4	CONFERENCE TABLE, 114X42, BOC					4
A-TA-6	CONFERENCE TABLE, 168X48					4
A-TA-7	CONFERENCE TABLE, 168X48, BOC					1
A-TA-8	CONFERENCE TABLE, 168X54					1
A-TA-9	CONFERENCE TABLE, 192X54, EXECUTIVE					1
A-TA-10	MEETING TABLE, OFFICE					23
A-TA-12	TRAINING TABLE, CONTROL ROOM BOC					2
A-TA-15	TRAINING TABLE, T.M. SKILLS					3
A-TA-18	TABLE, BREAK ROOM					13
A-TA-19	C-SIDE TABLE					4
A-TA-21	SIDE TABLE, BOC					2
A-TA-22	MEETING TABLE, PODCAST					1
A-WS-1	WORKSTATION, 8X8					79
A-WS-2	WORKSTATION, BOC					5

NOTE: FF&E SHOWN IN NELSON'S DRAWINGS ARE FOR CONCEPT ONLY; QUANTITIES ARE FOR ROUGH ORDER OF MAGNITUDE ONLY. SEE SPECIFICATIONS PROBIDED BY JERICHO DESIGN GROUP AND FURNITURE DEALER FOR MORE INFORMATION AND FOR FINAL LAYOUTS AND QUANTITIES.

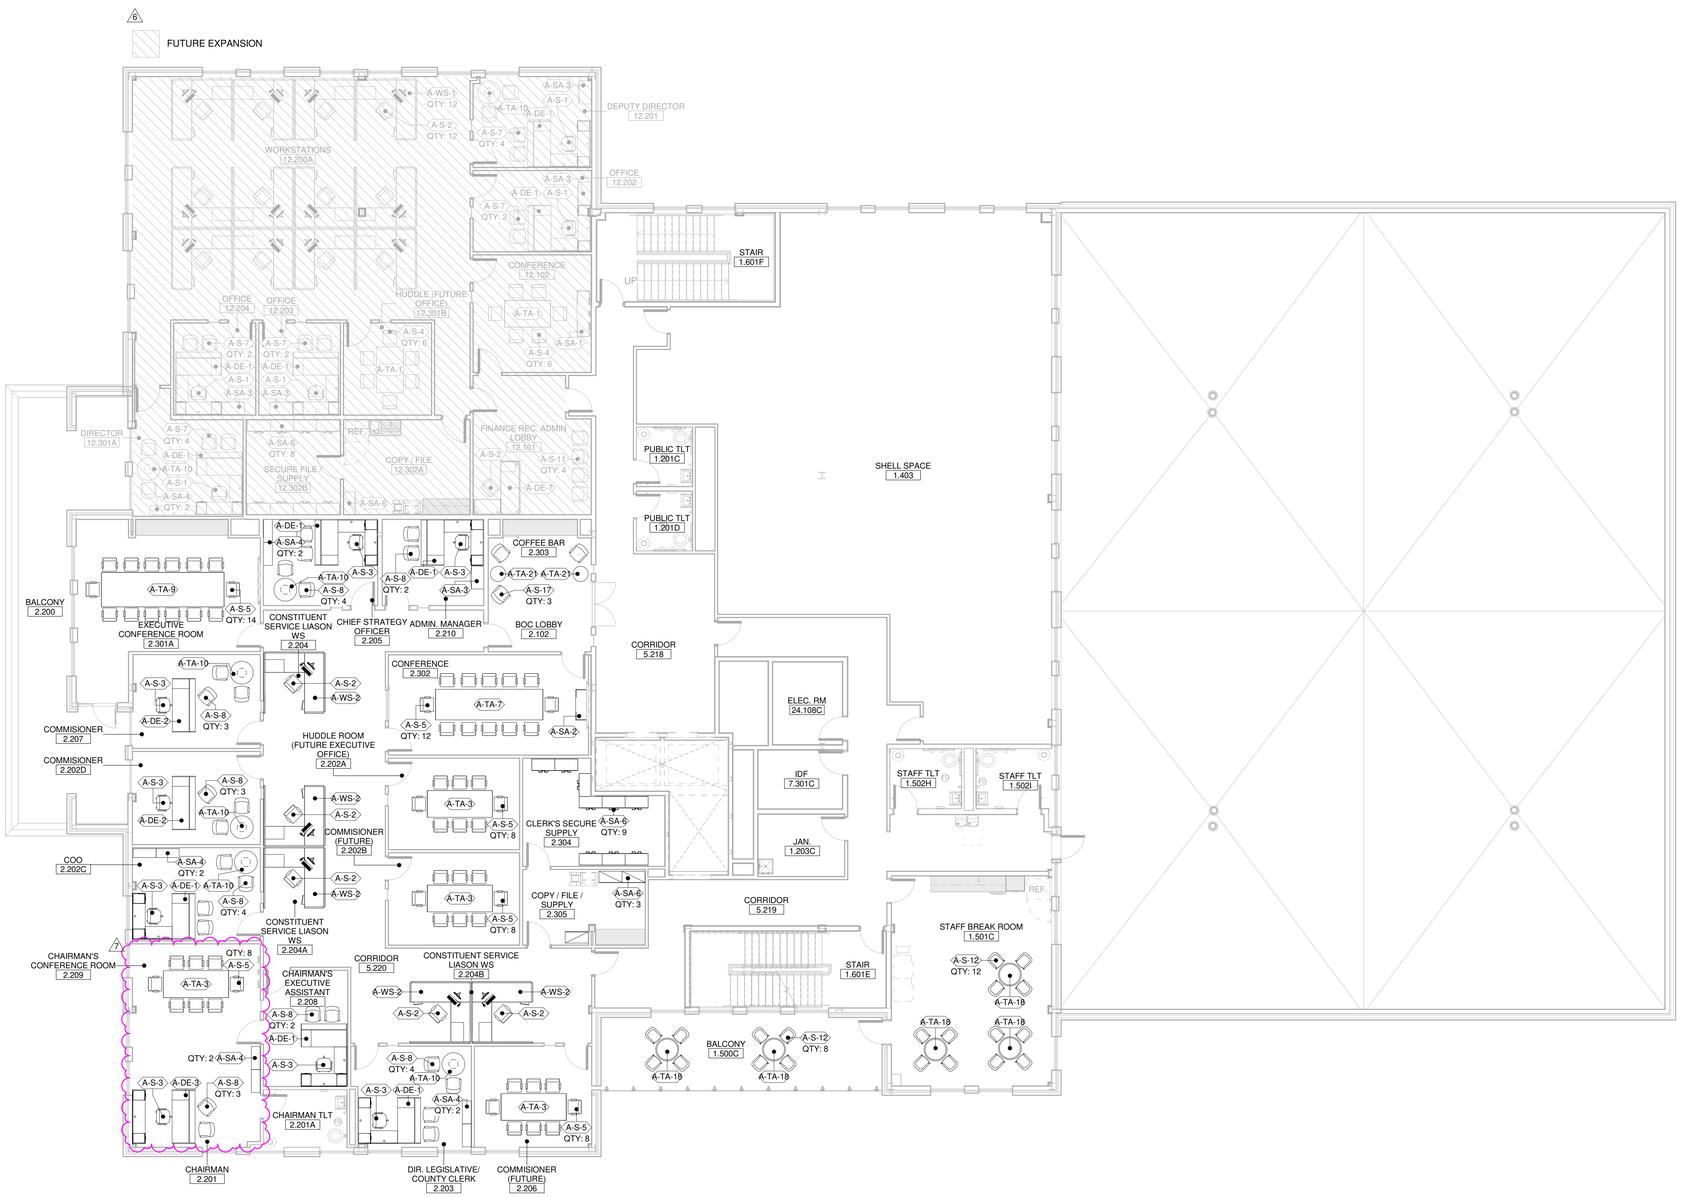

1 FURNITURE PLAN - THIRD LEVEL

SCALE: 1/8" = 1'-0"

JERICHO design group
208 Pirkle Ferry Road, Suite C
Cumming, GA 30040

NELSON
SHEAR STRUCTURAL
HAMMOND & ASSOCIATES INC CONSULTING ENGINEERS
NEXTLEVEL ENGINEERING AND CONSTRUCTION SERVICES

ROCKDALE COUNTY JUDICIAL AND ADMINISTRATIVE COMPLEX

ADMINISTRATION BUILDING CONFORMANCE DOCUMENTS PHASE 1

981 MILSTEAD AVENUE NE
CONYERS, GEORGIA 30012

PRINT RECORD

No.	DATE	DESCRIPTION
	06/07/2024	DD Package
	06/27/2024	75% GMP
	08/09/2024	IGMP - COMPLETED DOCUMENTS
3	12/05/2024	CONFORMANCE SET
6	07/11/2025	BULLETIN 3
7	10/16/2025	BULLETIN 5

Drawn By Author
Checked By Checker
Date
Job No. 23.0002839.000

Sheet Title
FURNITURE PLAN - THIRD LEVEL

Sheet No.
ID-6.04

RELEASED FOR CONSTRUCTION

10/22/2025 10:12:46 AM
Autodesk Docs://Rockdale County Admin Bldg Model_R23/RCCO Admin Bldg_NELSON.rvt